Surface Plan
OF THE
MOONTA MINES

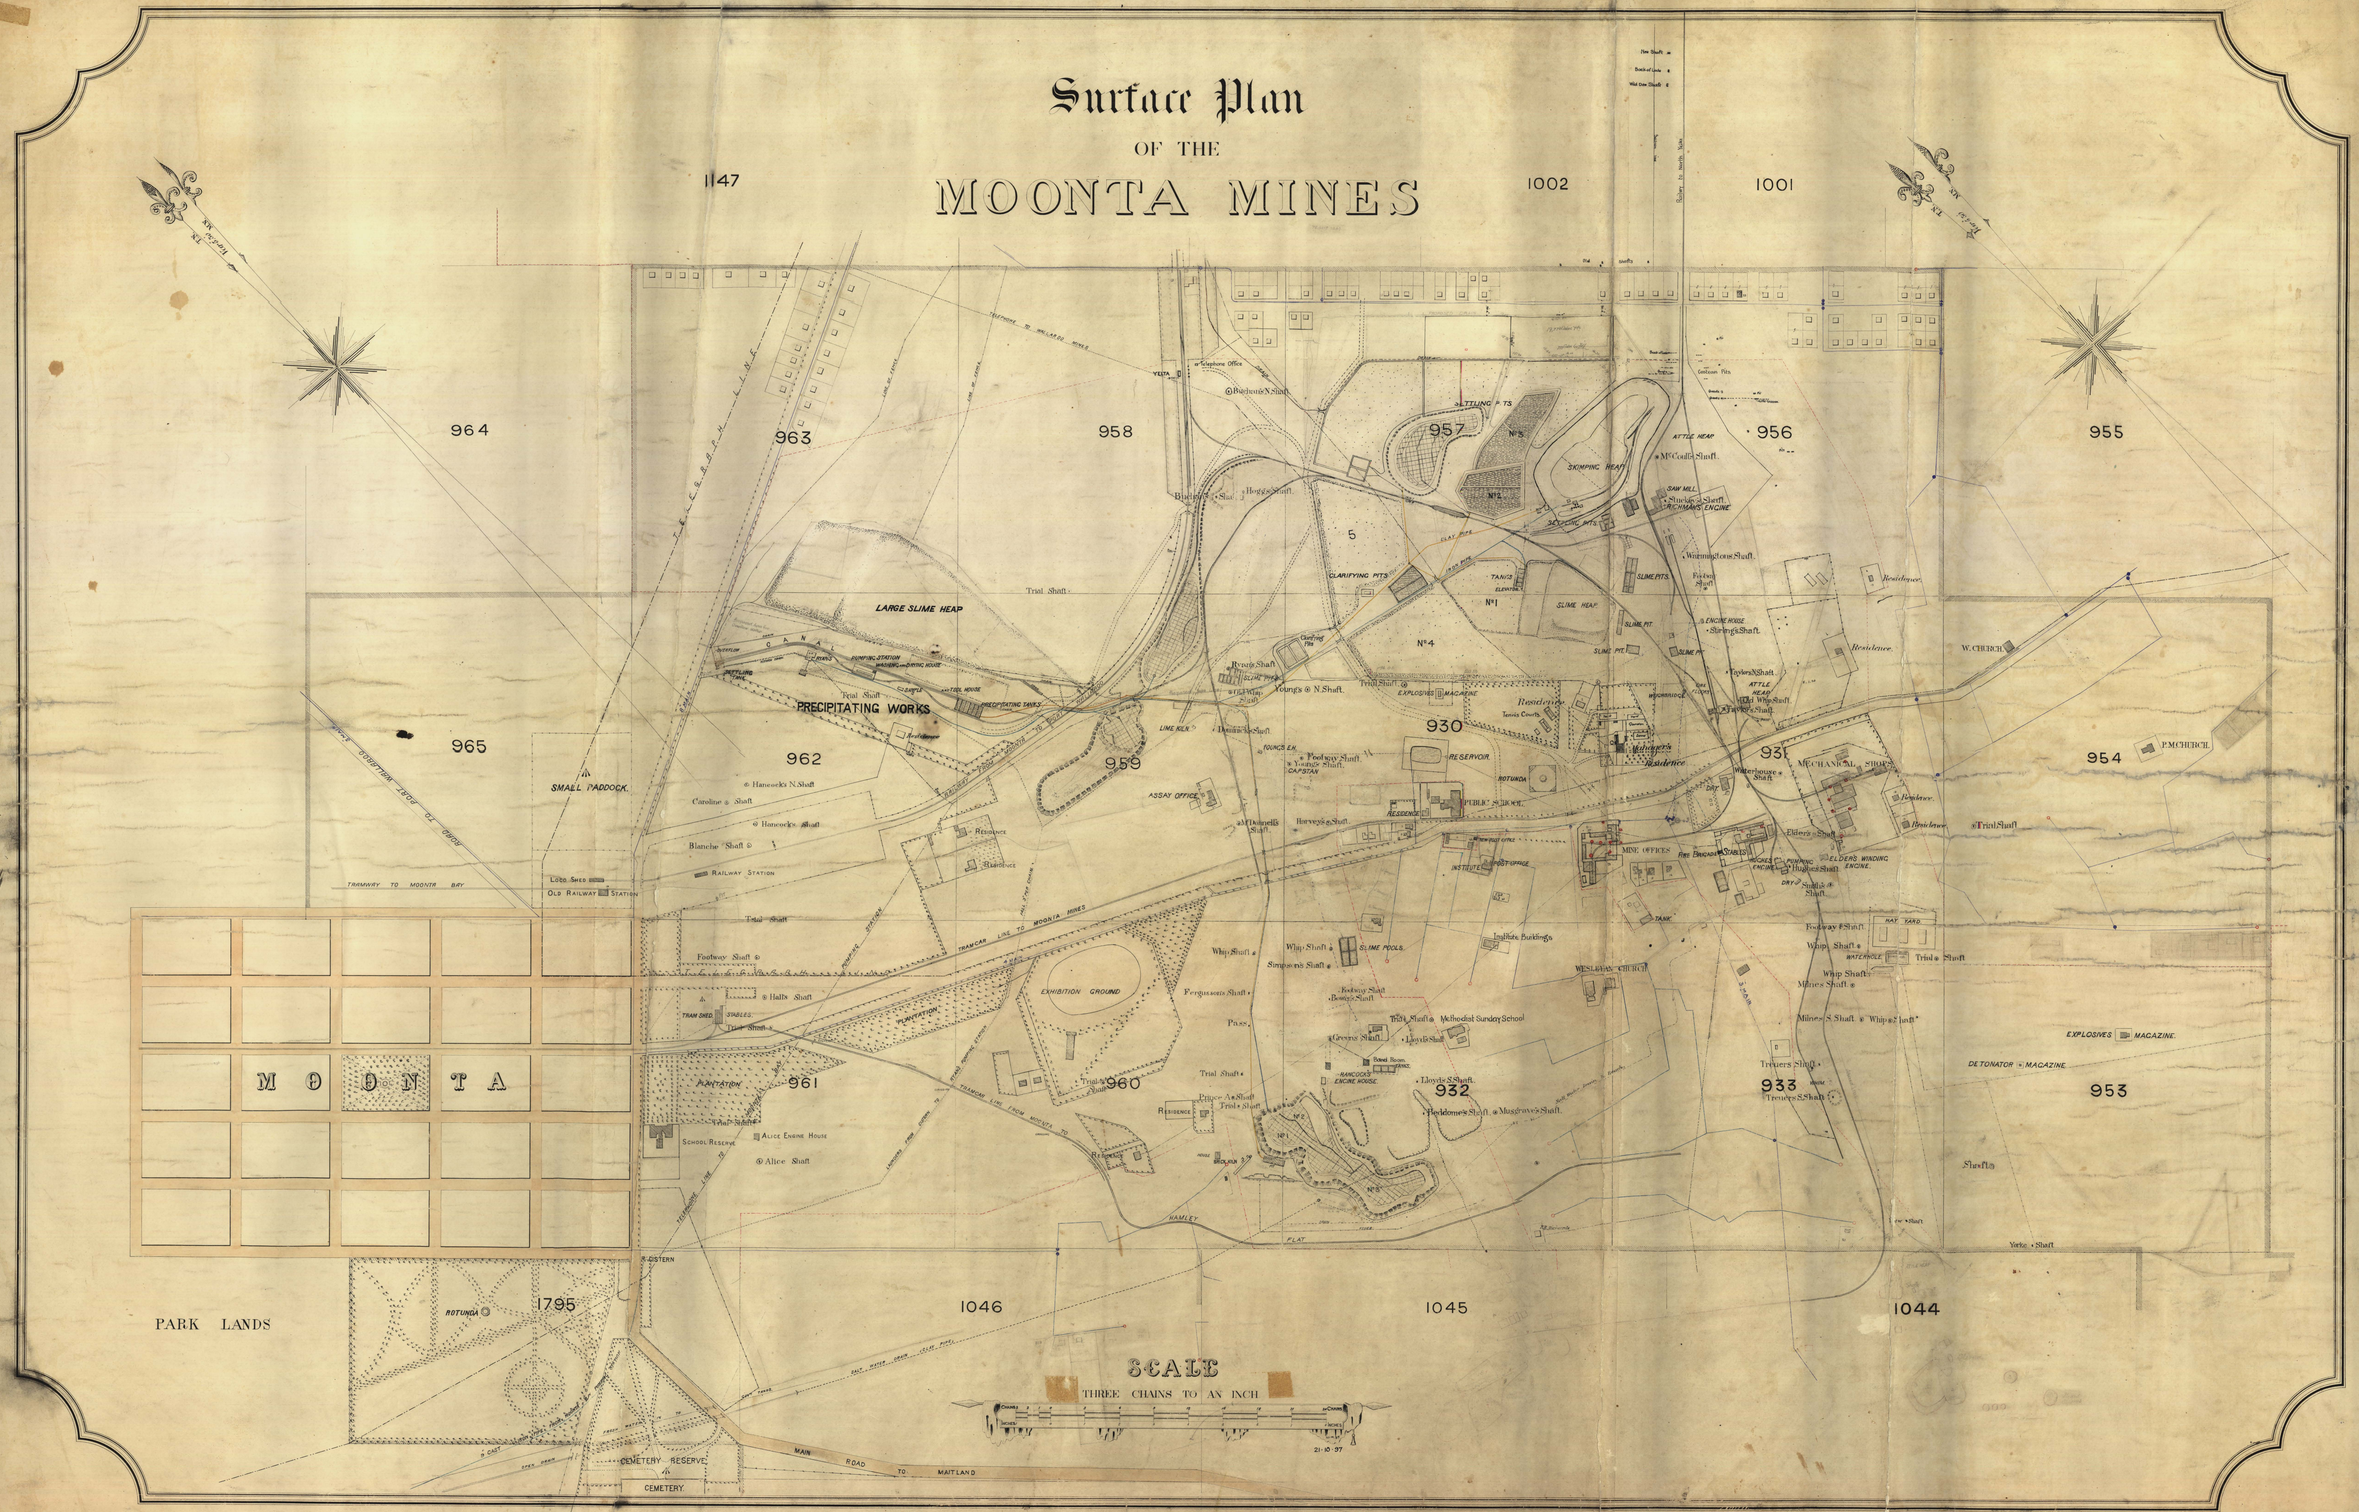

1900L
66/7(E1·2R)