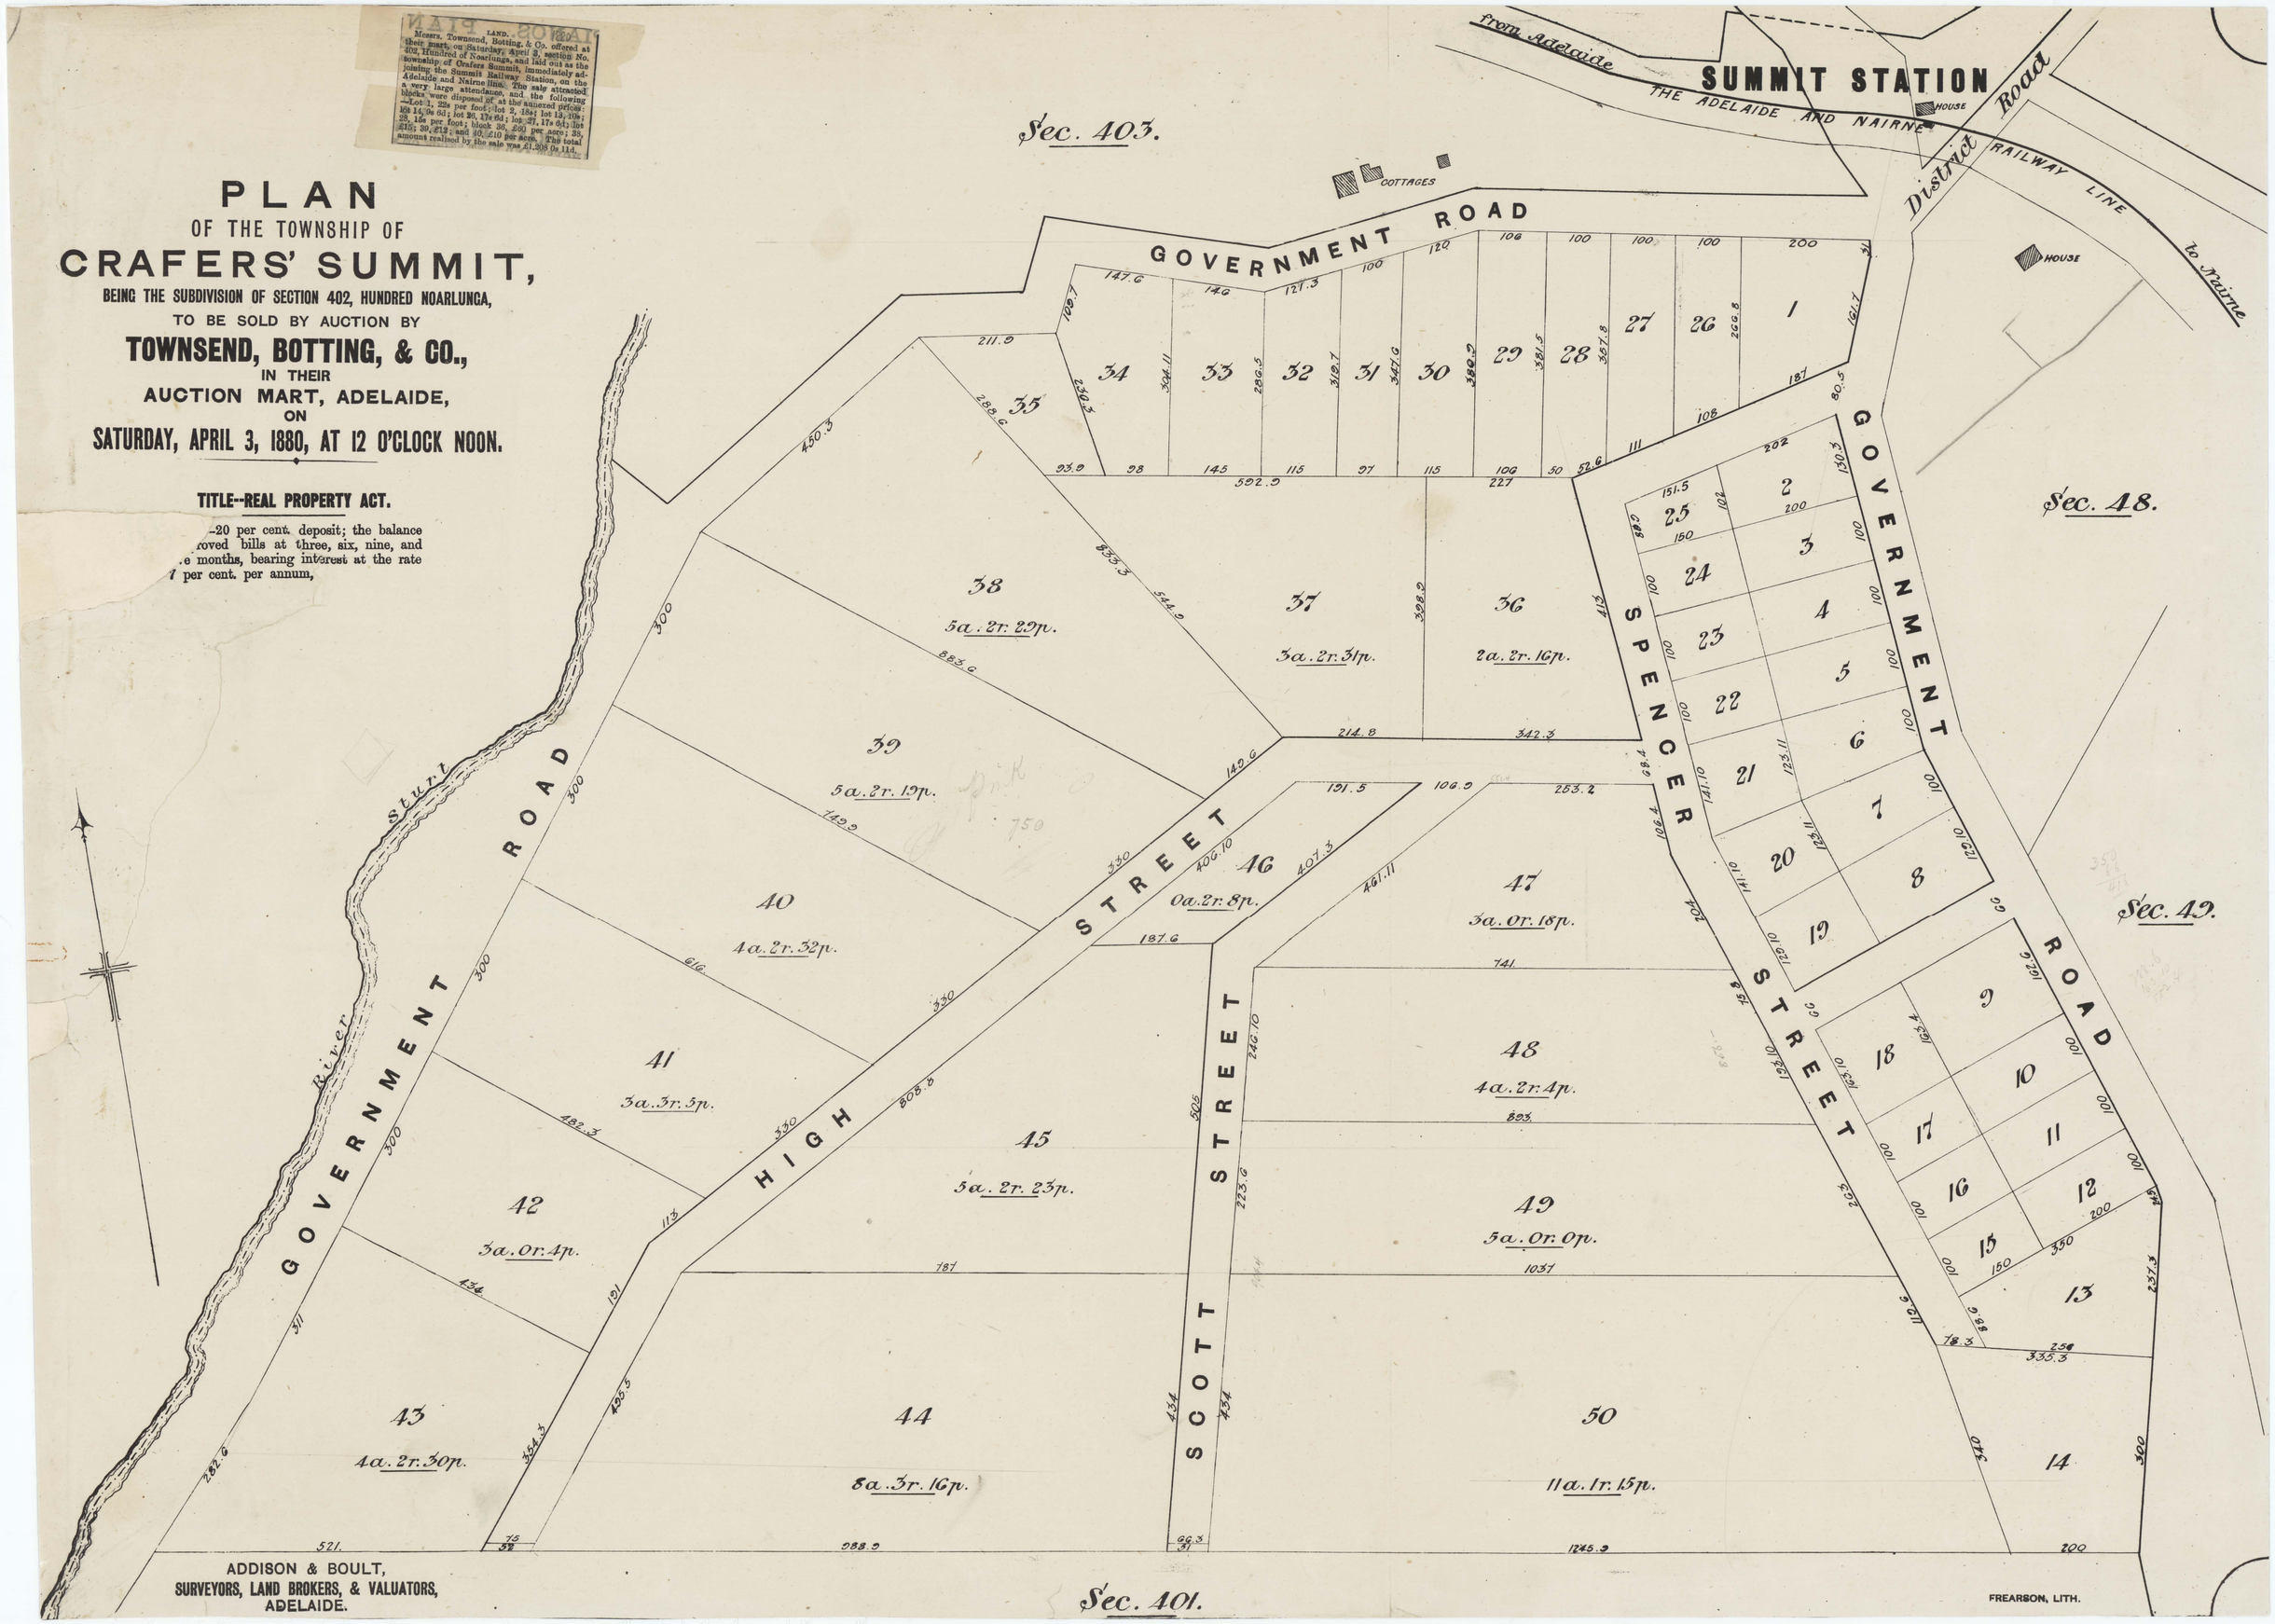
PLAN
OF THE TOWNSHIP OF
CRAFERS' SUMMIT,
BEING THE SUBDIVISION OF SECTION 402, HUNDRED NOARLUNGA,
TO BE SOLD BY AUCTION BY
TOWNSEND, BOTTING, & CO.,
IN THEIR
AUCTION MART, ADELAIDE,
ON
SATURDAY, APRIL 3, 1880, AT 12 O'CLOCK NOON.
TITLE--REAL PROPERTY ACT.
-20 per cent. deposit; the balance
roved bills at three, six, nine, and
e months, bearing interest at the rate
7 per cent. per annum,
SUMMIT STATION
from Adelaide
THE ADELAIDE AND NAIRNE RAILWAY LINE
to Nairne
District Road
HOUSE
COTTAGES
Sec. 403.
Sec. 48.
Sec. 49.
Sec. 401.
GOVERNMENT ROAD
SPENCER STREET
HIGH STREET
SCOTT STREET
GOVERNMENT ROAD
Sturt River
38
5a. 2r. 29p.
37
3a. 2r. 31p.
36
2a. 2r. 16p.
39
5a. 2r. 19p.
40
4a. 2r. 32p.
41
3a. 3r. 5p.
42
3a. 0r. 4p.
43
4a. 2r. 30p.
44
8a. 3r. 16p.
45
5a. 2r. 23p.
46
0a. 2r. 8p.
47
3a. 0r. 18p.
48
4a. 2r. 4p.
49
5a. 0r. 0p.
50
11a. 1r. 15p.
ADDISON & BOULT,
SURVEYORS, LAND BROKERS, & VALUATORS,
ADELAIDE.
FREARSON, LITH.